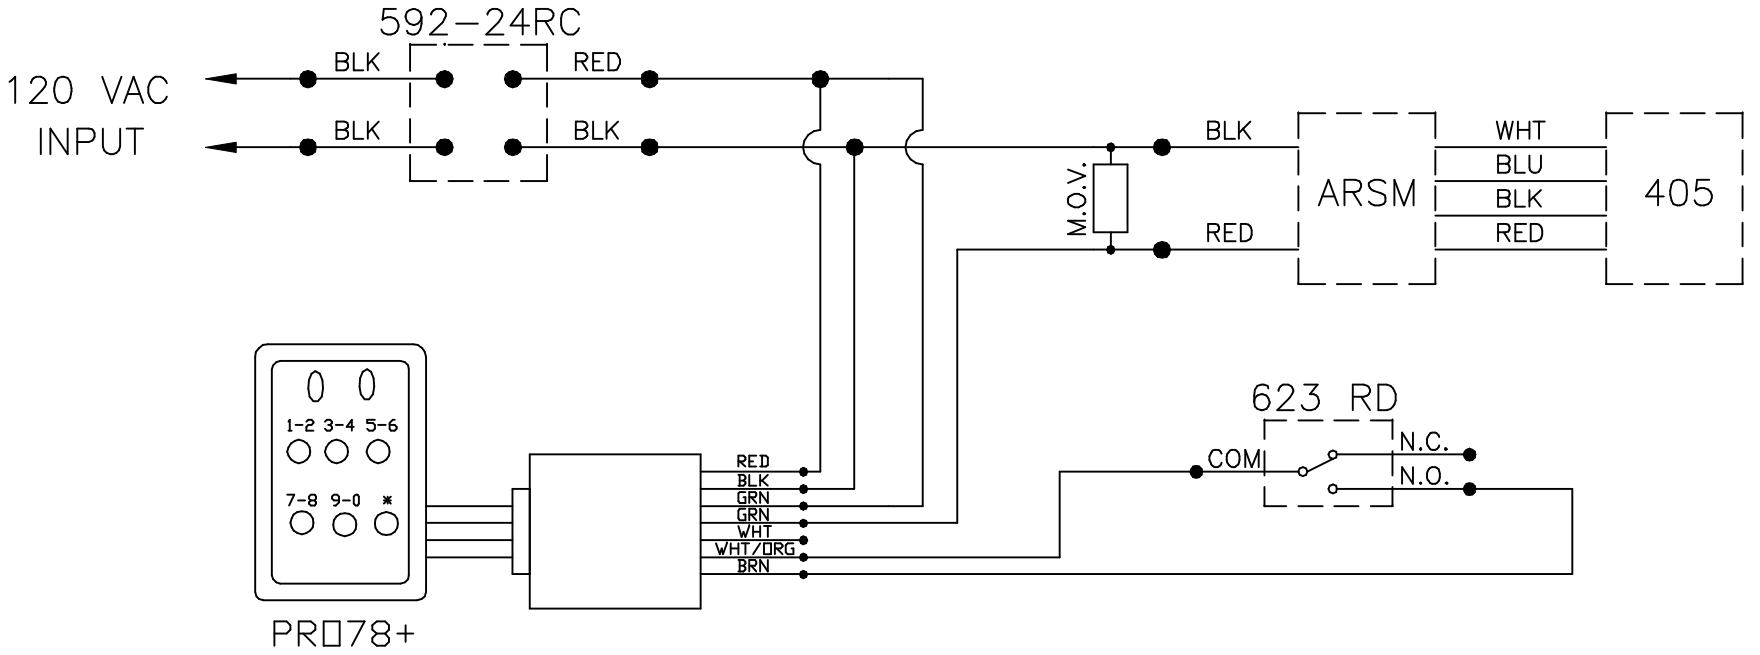

SYSTEM DESCRIPTION:
DOOR SHOWN CLOSED AND LOCKED. VALID CODE AT PRO78+ WILL RELEASE 405 AND ALLOW ACCESS. EGRESS ALLOWED BY 623RD PUSHBUTTON.

NOTES

1. ALL LOW VOLTAGE WIRING TO BE STRANDED, MULTI-CONDUCTOR, COLOR CODED WIRE WITHOUT SPLICES. A MINIMUM OF TWO SPARE CONDUCTORS IS RECOMMENDED. WIRING TO CONFORM TO APPLICABLE NATIONAL, STATE AND LOCAL ELECTRICAL CODES FOR CLASS 2 FIRE PROTECTION SIGNALING AND CONTROL DEVICES.
2. REFER TO DOCUMENTATION SUPPLIED WITH PRODUCT FOR IMPORTANT INFORMATION REQUIRED FOR PROPER INSTALLATION.
3. ———X UNUSED CONDUCTORS. INSULATE AND STORE.
4. USE 12 GAUGE WIRE FOR RED & BLACK EL POWER WIRES 200 FEET MAXIMUM WIRE RUN
5. THIS WIRING INFORMATION IS BEING PROVIDED BASED ON CUSTOMER SUPPLIED EQUIPMENT LIST AND FUNCTIONAL DESCRIPTION, AND MAY BE SUBJECT TO APPROVAL BY THE AUTHORITY HAVING JURISDICTION

DRAWN BY: TG	DATE 10-03	PROJECT NAME	TITLE	LOCKNETICS Security Engineering	DWG/PROJECT NO.	REV.
CHKD BY:		IR - SYSTEMIZER TYPICAL WIRING	592-24RC, PRO78+, 405xARSM, 623RD		PAGE 1 OF 1	
APP'D BY:						